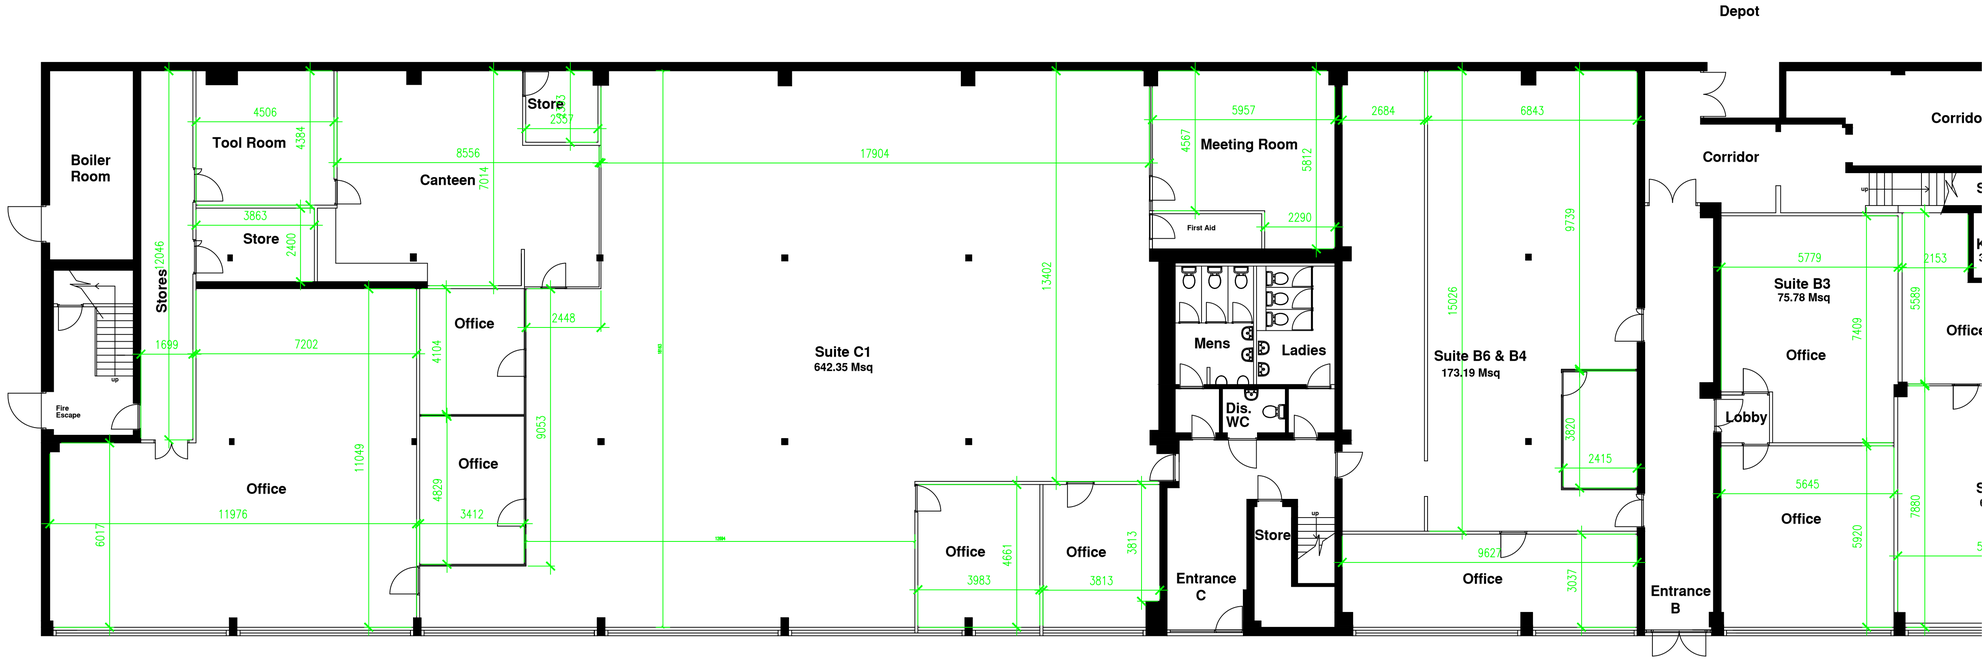
Depot
Boiler Room
Tool Room
4506
4384
Store
Canteen
8556
7014
17904
Meeting Room
5957
4567
5812
2684
6843
Corrido
Corridor
First Aid
2290
9739
Stores
2046
3863
2400
Office
2448
13402
Suite C1
642.35 Msq
Mens
Ladies
Dis. WC
15026
Suite B6 & B4
173.19 Msq
Suite B3
75.78 Msq
5779
2153
5589
7409
Office
Fire Escape
1699
7202
4104
9053
11049
Office
11976
4829
3412
6017
Office
Office
4661
3983
Office
3813
3813
Entrance C
Store
Office
9627
3037
Entrance B
3820
2415
Lobby
5645
Office
7880
5920
Office
7.72 Msq

EXISTING GROUND FLOOR OFFICES
(With Dimensions)

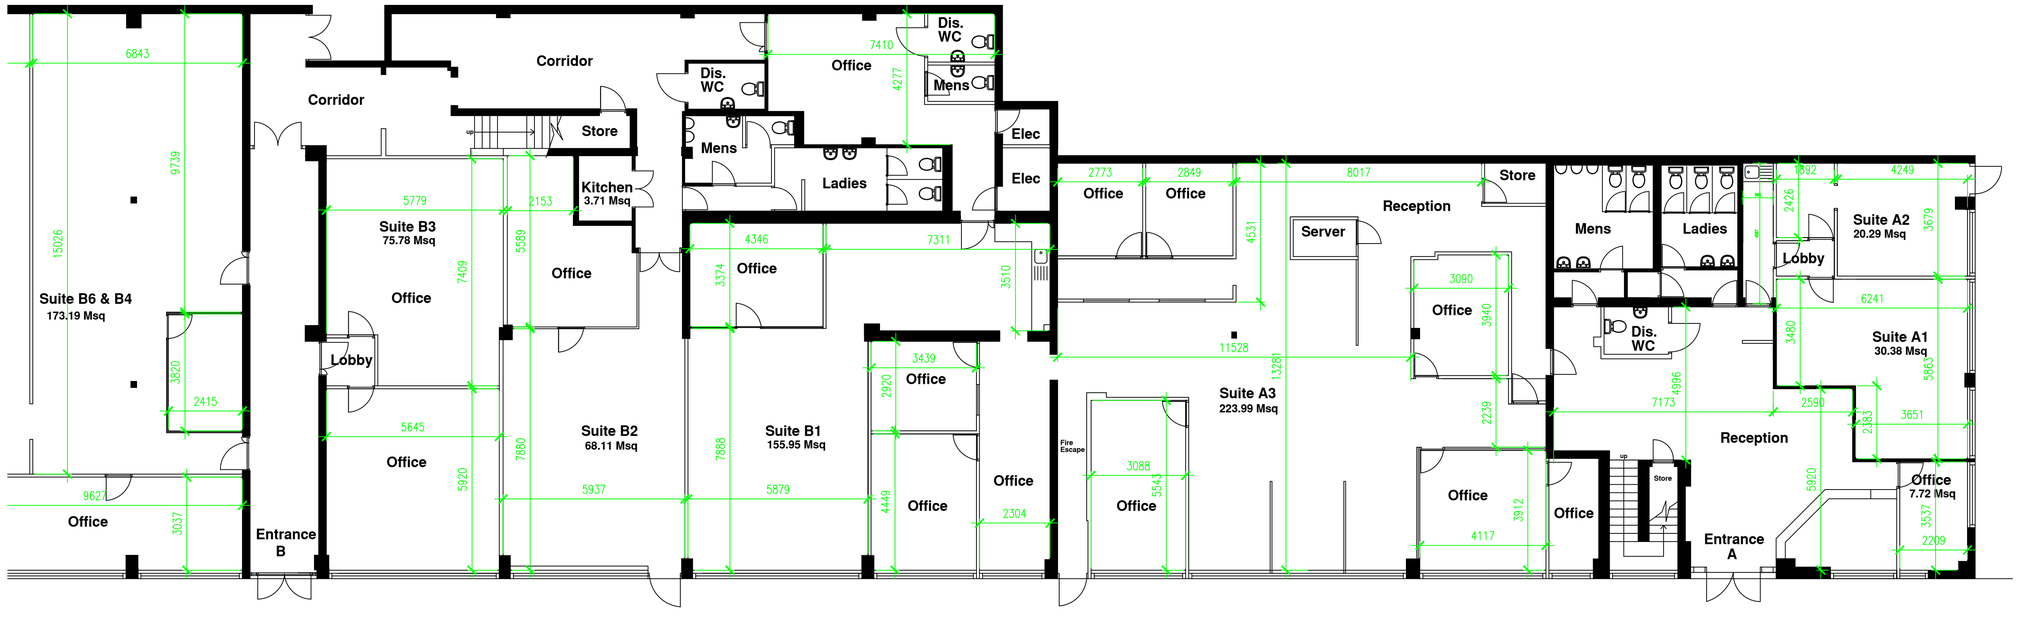

For guidance only. Do not scale off this drawing

1:20 - 0 200mm 400mm 600mm 800mm 1000 1200 1400 1600 1800 2000
1:100- 0 1m 2m 3m 4m 5m 6m 7m 8m 9m 10m
1:50 - 0 1m 2m 3m 4m 5m
1:5 - 0 100mm 200mm 300mm 400mm 500mm

A1

Figured Dimensions Only To Be Taken From This Drawing
Do Not Scale.

–	Date.	Revisions.

Project: ALLIED BUSINESS CENTRE
1,POTTERS PLACE,
SKELMERSDALE

FIGURED DIMENSIONS ONLY TO BE TAKEN FROM THIS DRAWING. © Copyright.

Scale.	Job No.	Dwg No.	Rev.
1:100			
			Date.

Client: OMNIA OFFICES

Title: EXISTING GROUND FLOOR PLAN (WITH DIMENSIONS)

Status: Existing Checked: TS

Drawn: JK Date: 14.2.17 Scale: 1:100 @ A1

Job No: 1701/208 Drg No: 04 Rev: A