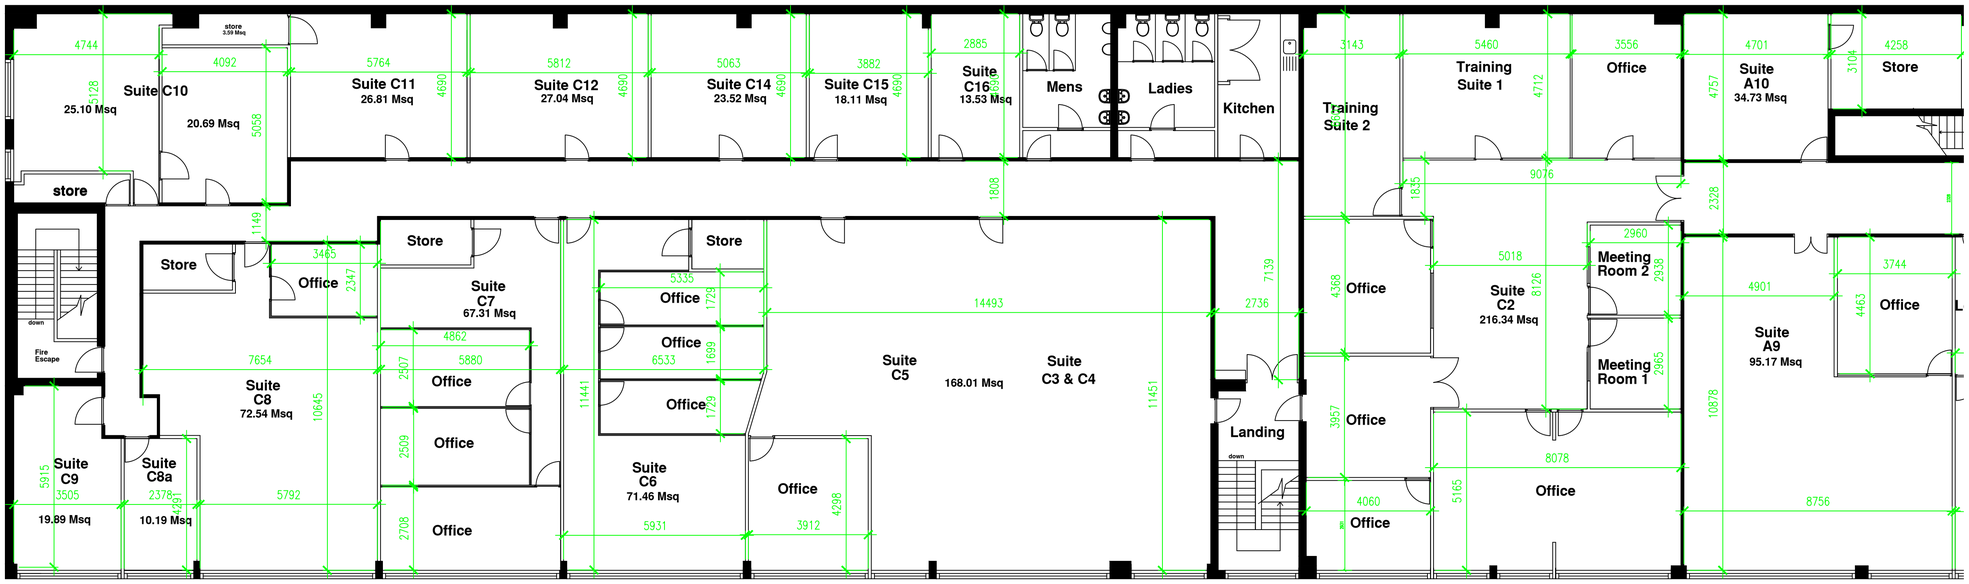

EXISTING FIRST FLOOR OFFICES

(With Dimensions)

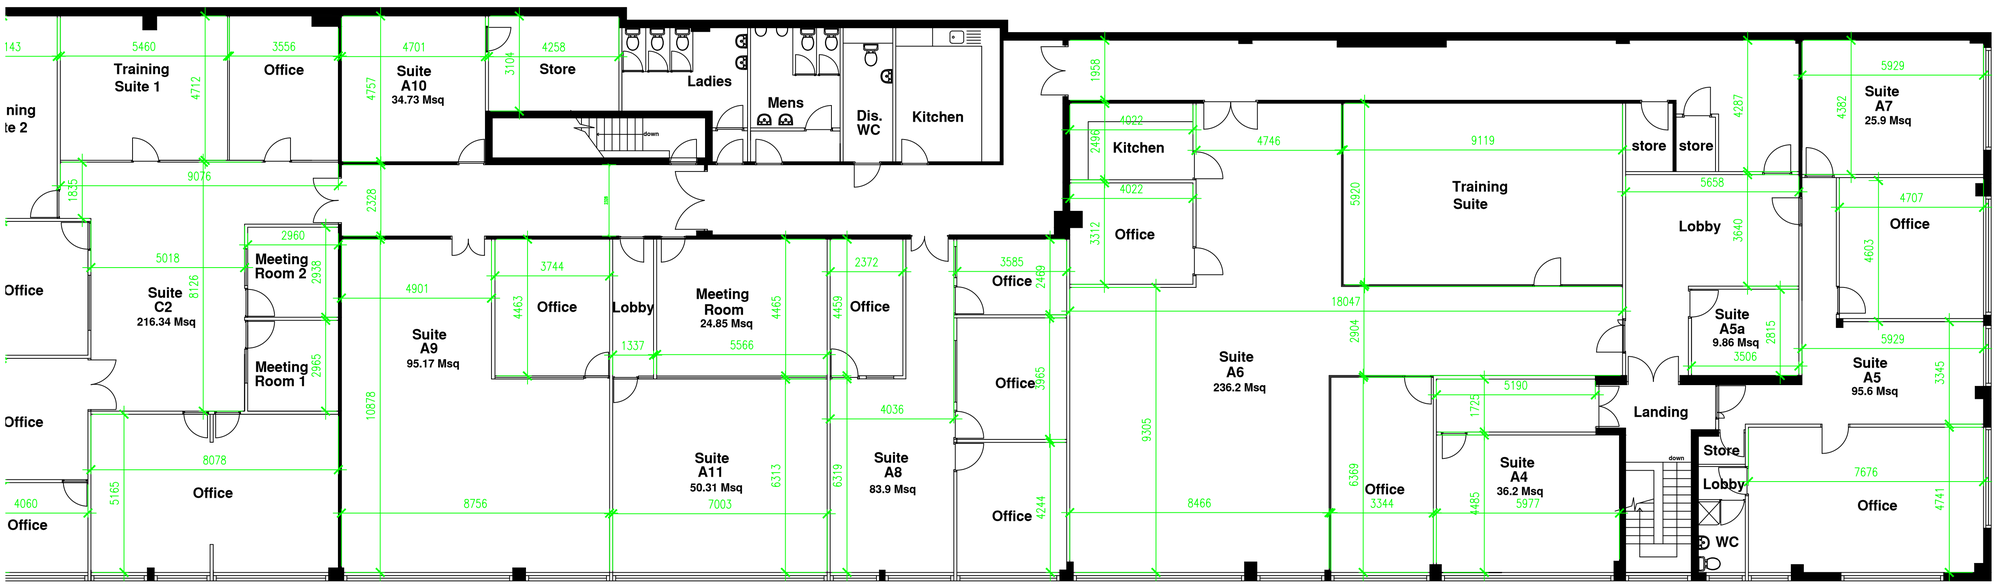

For guidance only. Do not scale off this drawing

1:20 - 0 200mm 400mm 600mm 800mm 1000 1200 1400 1600 1800 2000
1:100 - 0 1m 2m 3m 4m 5m 6m 7m 8m 9m 10m
1:50 - 0 1m 2m 3m 4m 5m
1:5 - 0 100mm 200mm 300mm 400mm 500mm

A1

Figured Dimensions Only To Be Taken From This Drawing
Do Not Scale.

–	Date.	Revisions.

Project: ALLIED BUSINESS CENTRE
1,POTTERS PLACE,
SKELMERSDALE

FIGURED DIMENSIONS ONLY TO BE TAKEN FROM THIS DRAWING. © Copyright.

Scale.	Job No.	Dwg No.	Rev.
1:100			
			Date.

Client: OMNIA OFFICES

Title: EXISTING GROUND FLOOR PLAN (WITH DIMENSIONS)

Status: Existing Checked: TS

Drawn: JK Date: 14.2.17 Scale: 1:100 @ A1

Job No: 1701/208 Drg No: 05 Rev: A